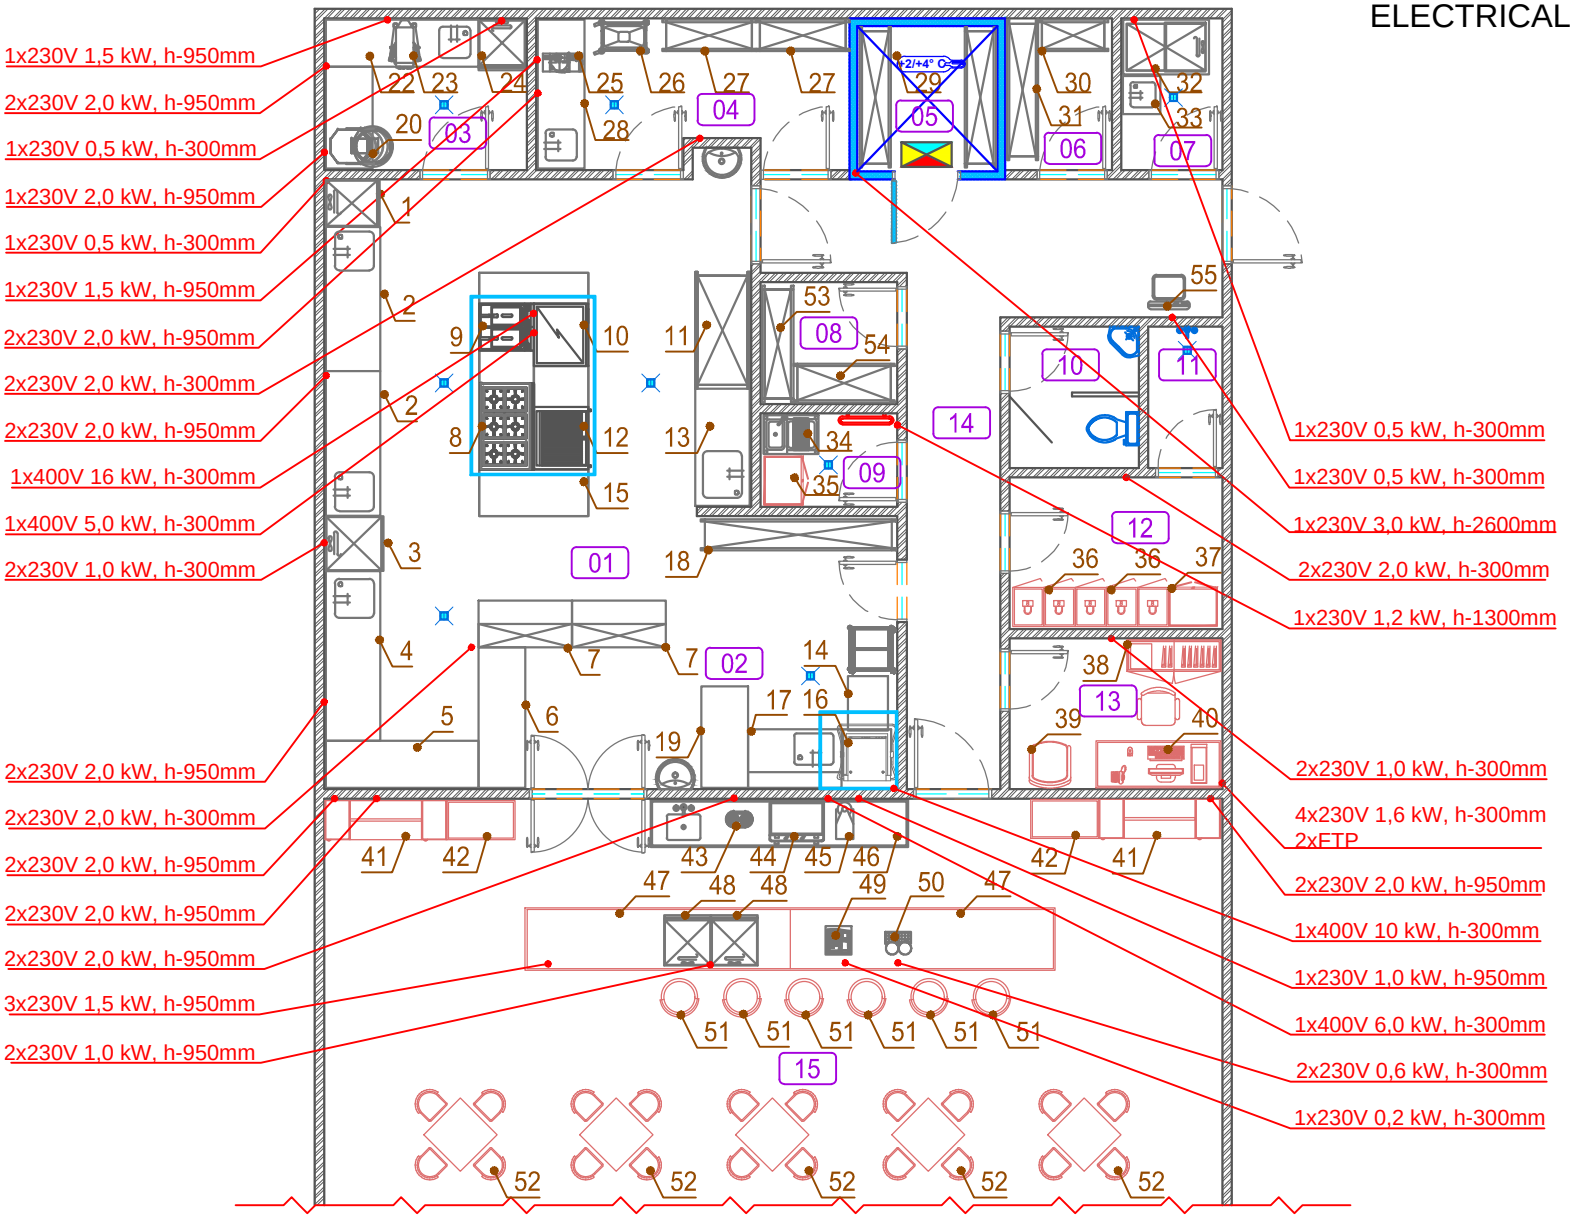ELECTRICAL CONNECTION POINTS PLAN