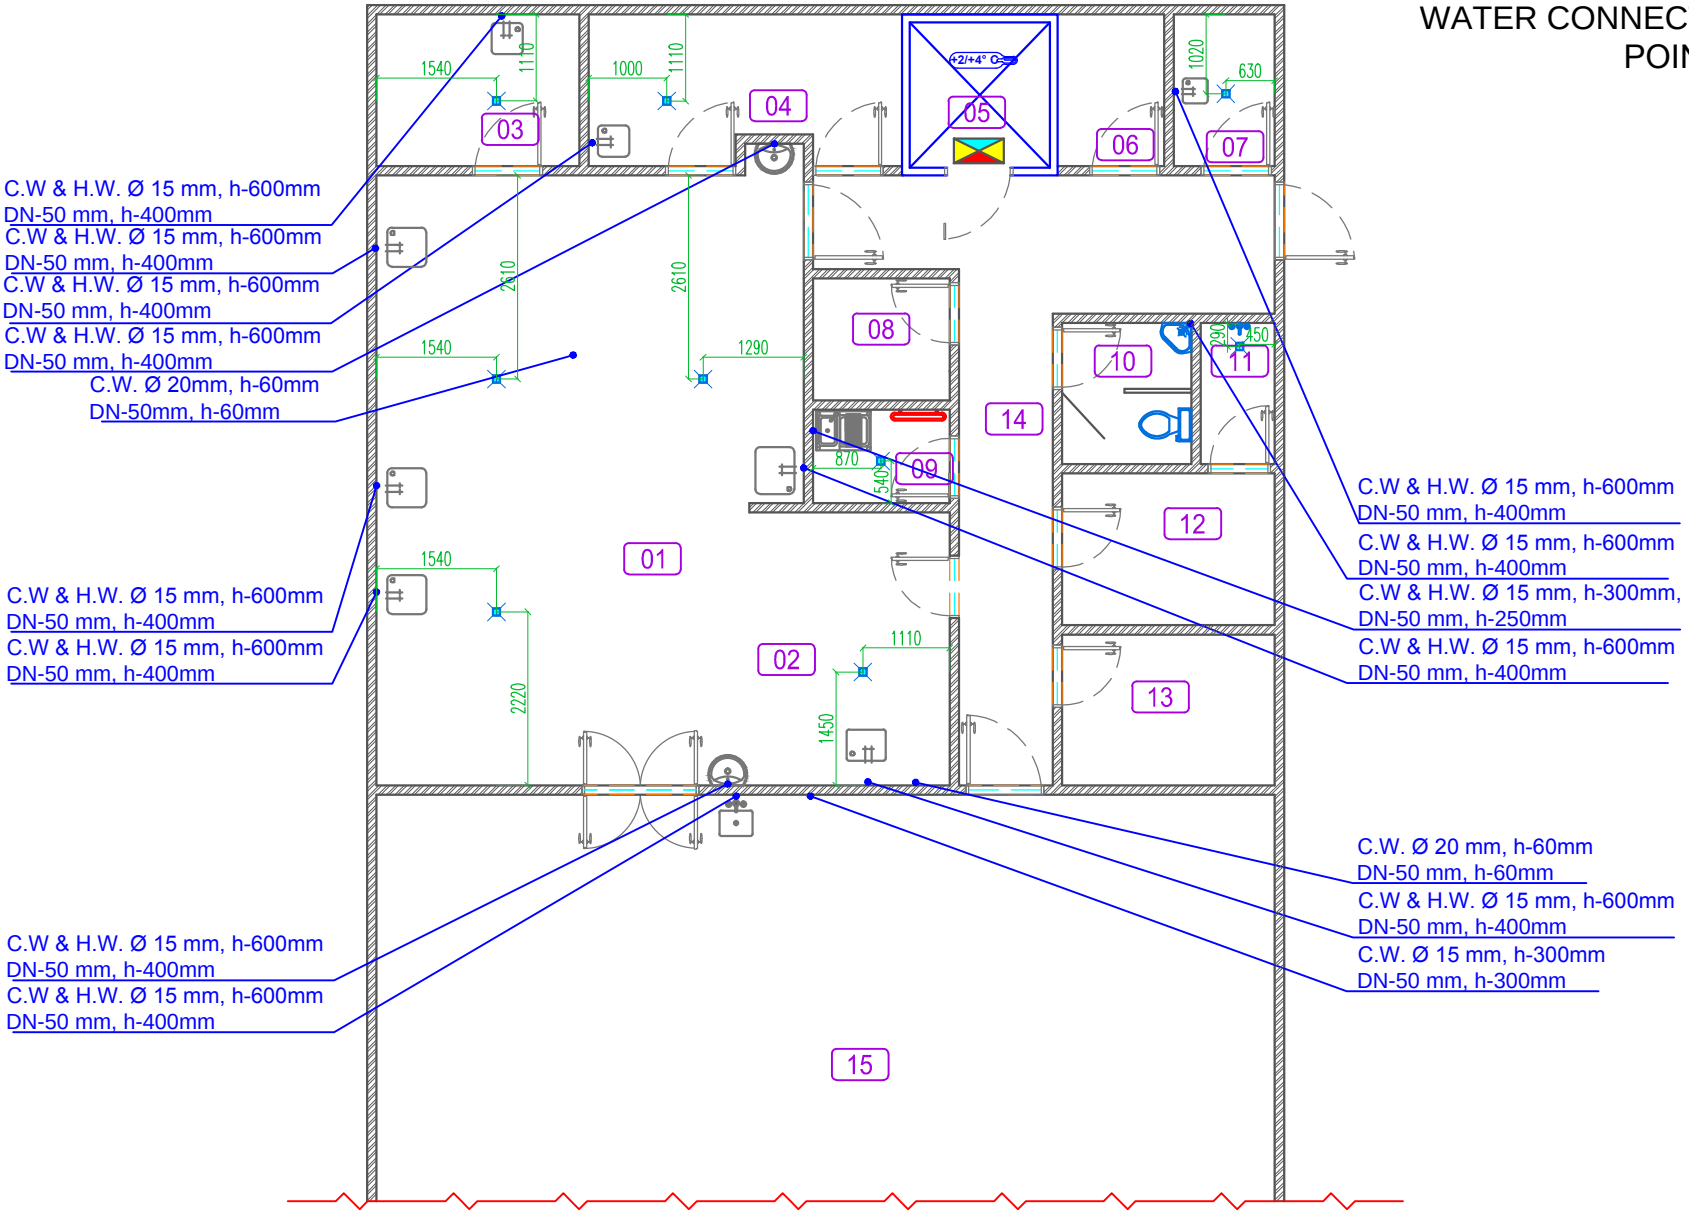WATER CONNECTION AND DRAINAGE POINTS PLAN